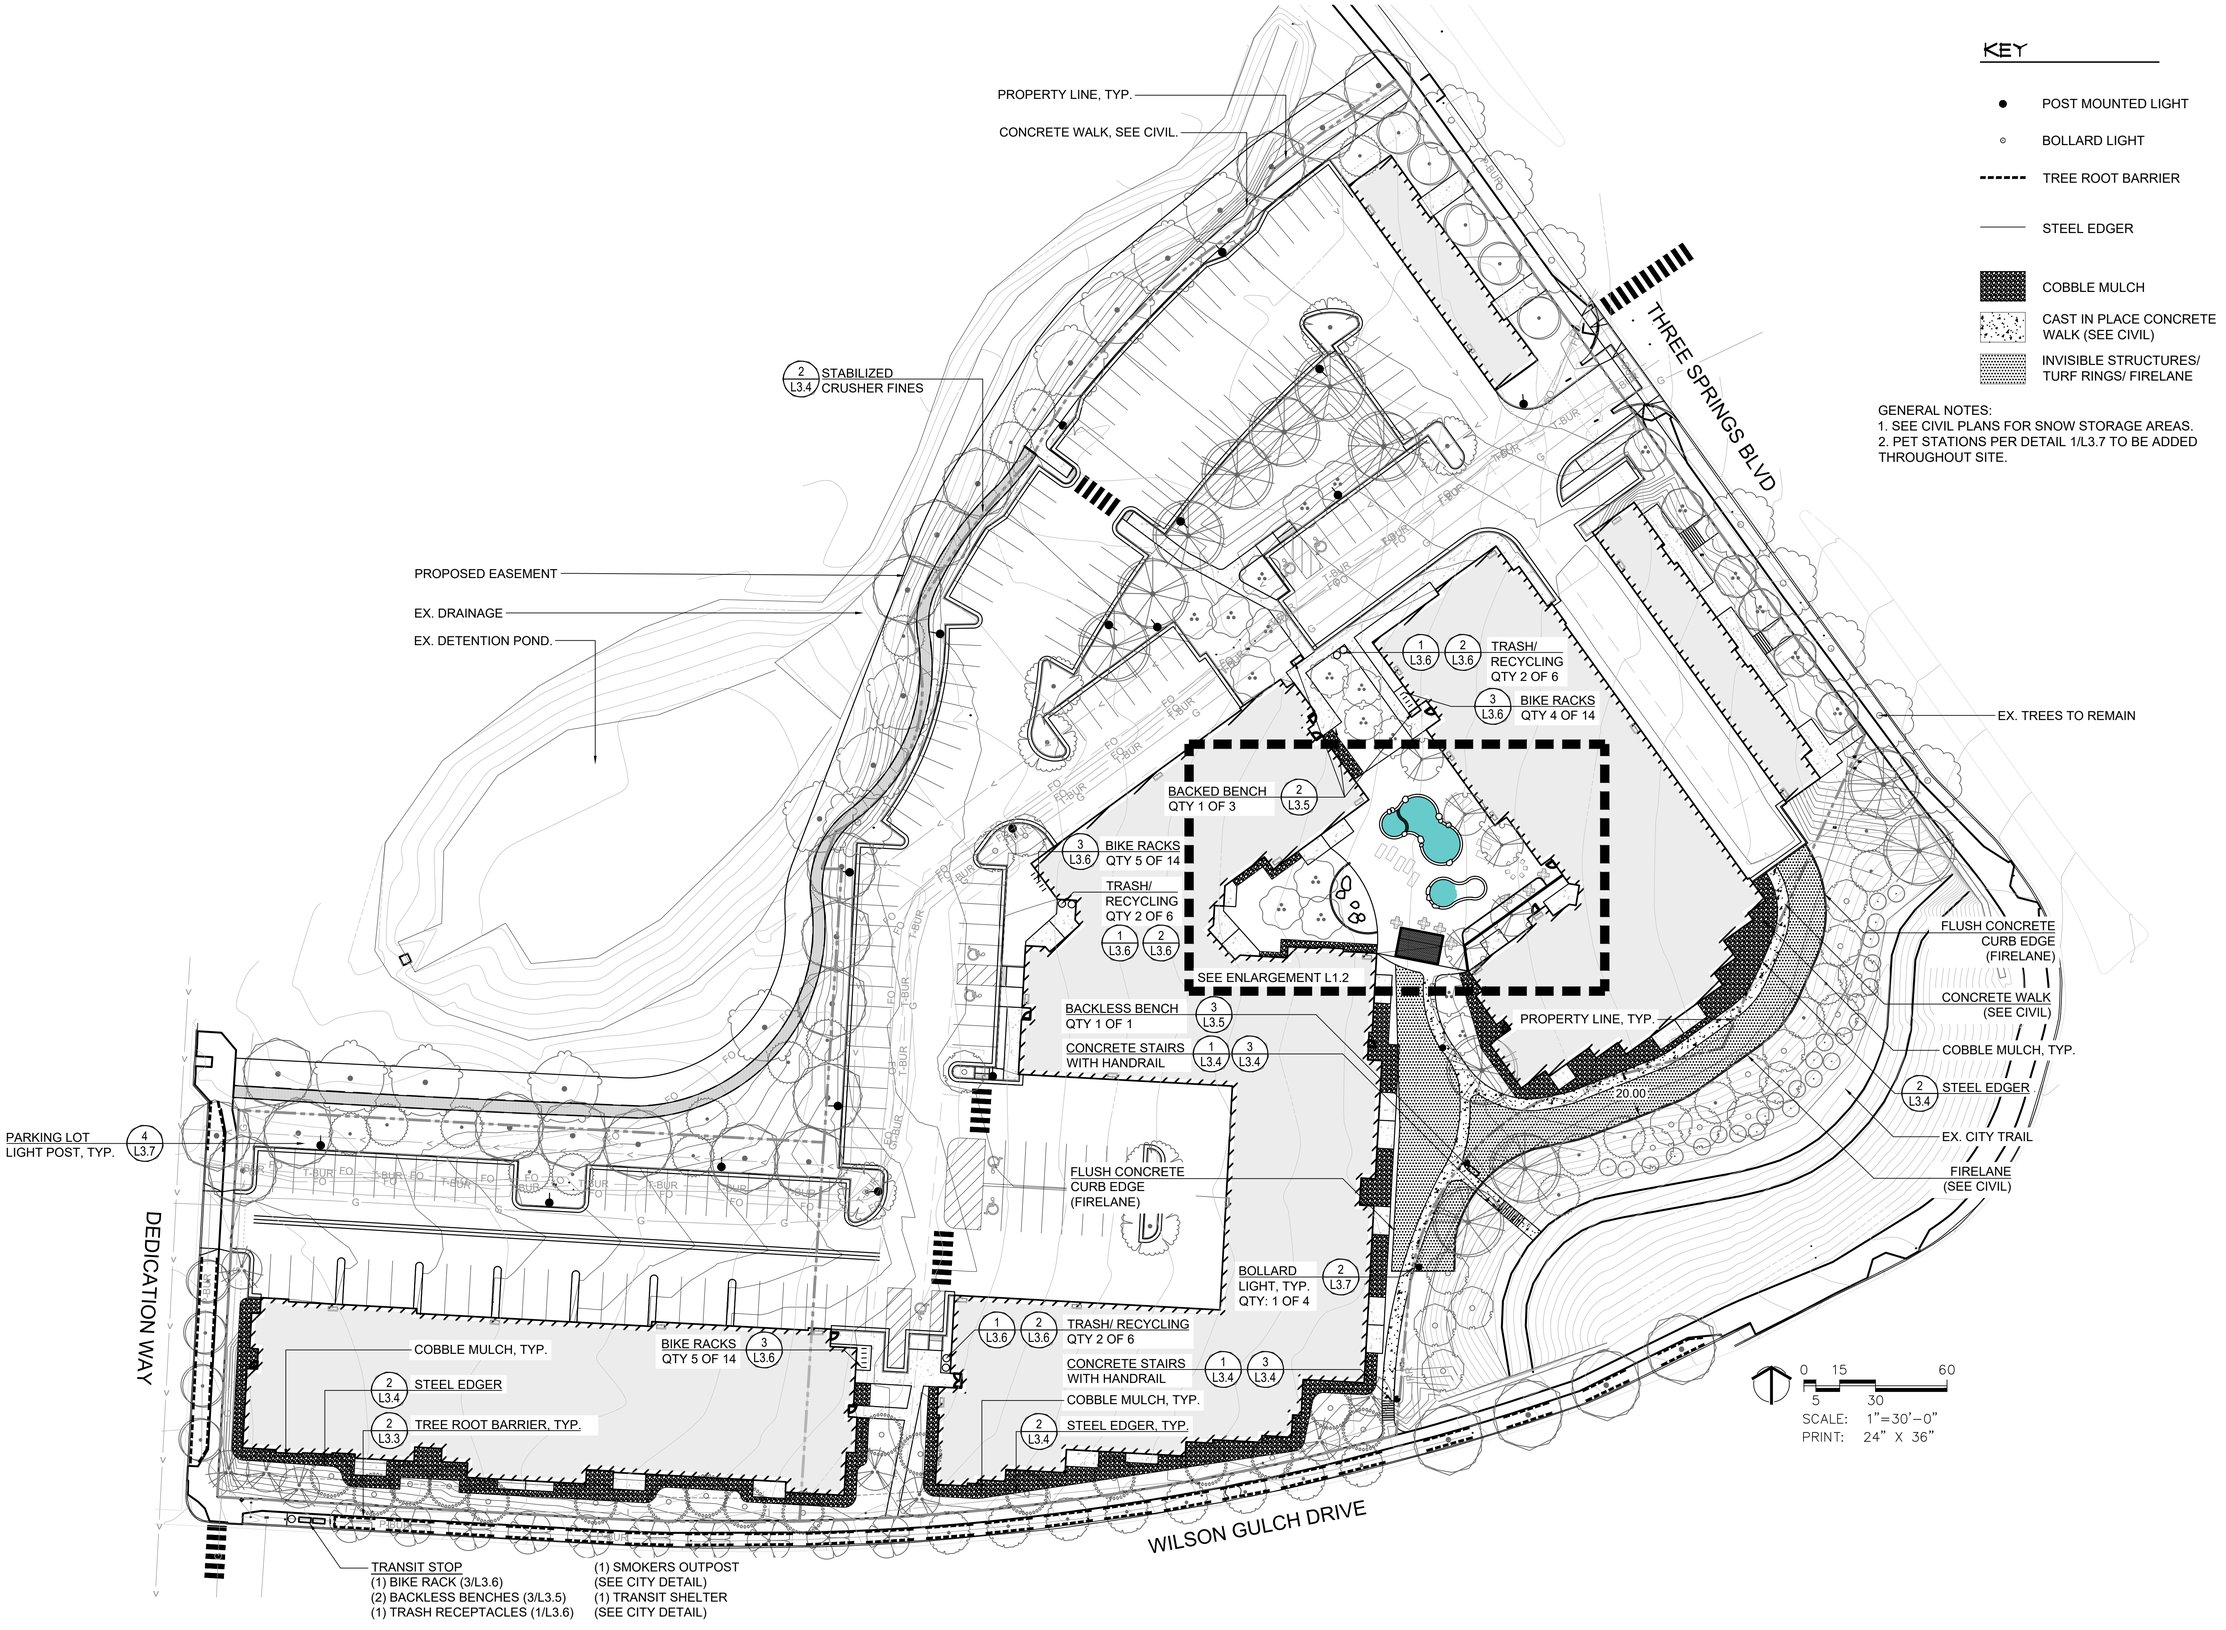

KEY

- POST MOUNTED LIGHT
- BOLLARD LIGHT
- TREE ROOT BARRIER
- STEEL EDGER
- COBBLE MULCH
- CAST IN PLACE CONCRETE WALK (SEE CIVIL)
- INVISIBLE STRUCTURES/ TURF RINGS/ FIRELANE

GENERAL NOTES:
1. SEE CIVIL PLANS FOR SNOW STORAGE AREAS.
2. PET STATIONS PER DETAIL 1/L3.7 TO BE ADDED THROUGHOUT SITE.

DHM DESIGN
1309 East 3rd Avenue
Room 205
Durango, CO 81301
970.385.4219
www.dhmdesign.com

REUSE OF DOCUMENT
This document is the property of DHM Design Corp. The ideas and design incorporated on this document are instruments of professional service and shall not be used for any other project without written authorization of DHM Design Corp.

THREE SPRINGS - PARCEL H

Durango, Colorado

PROJECT NUMBER: Project #
DATE: 01.17.2022
DESIGNED:
DRAWN:
CHECKED:

REVISIONS: RD1 RD2 RD3 RD4 RD5

JOB DESCRIPTION: SITE PLAN SUBMITTAL

SHEET TITLE: OVERALL LAYOUT PLAN

SCALE:

SHEET NUMBER: L1.1

SHEET ___ OF XXX